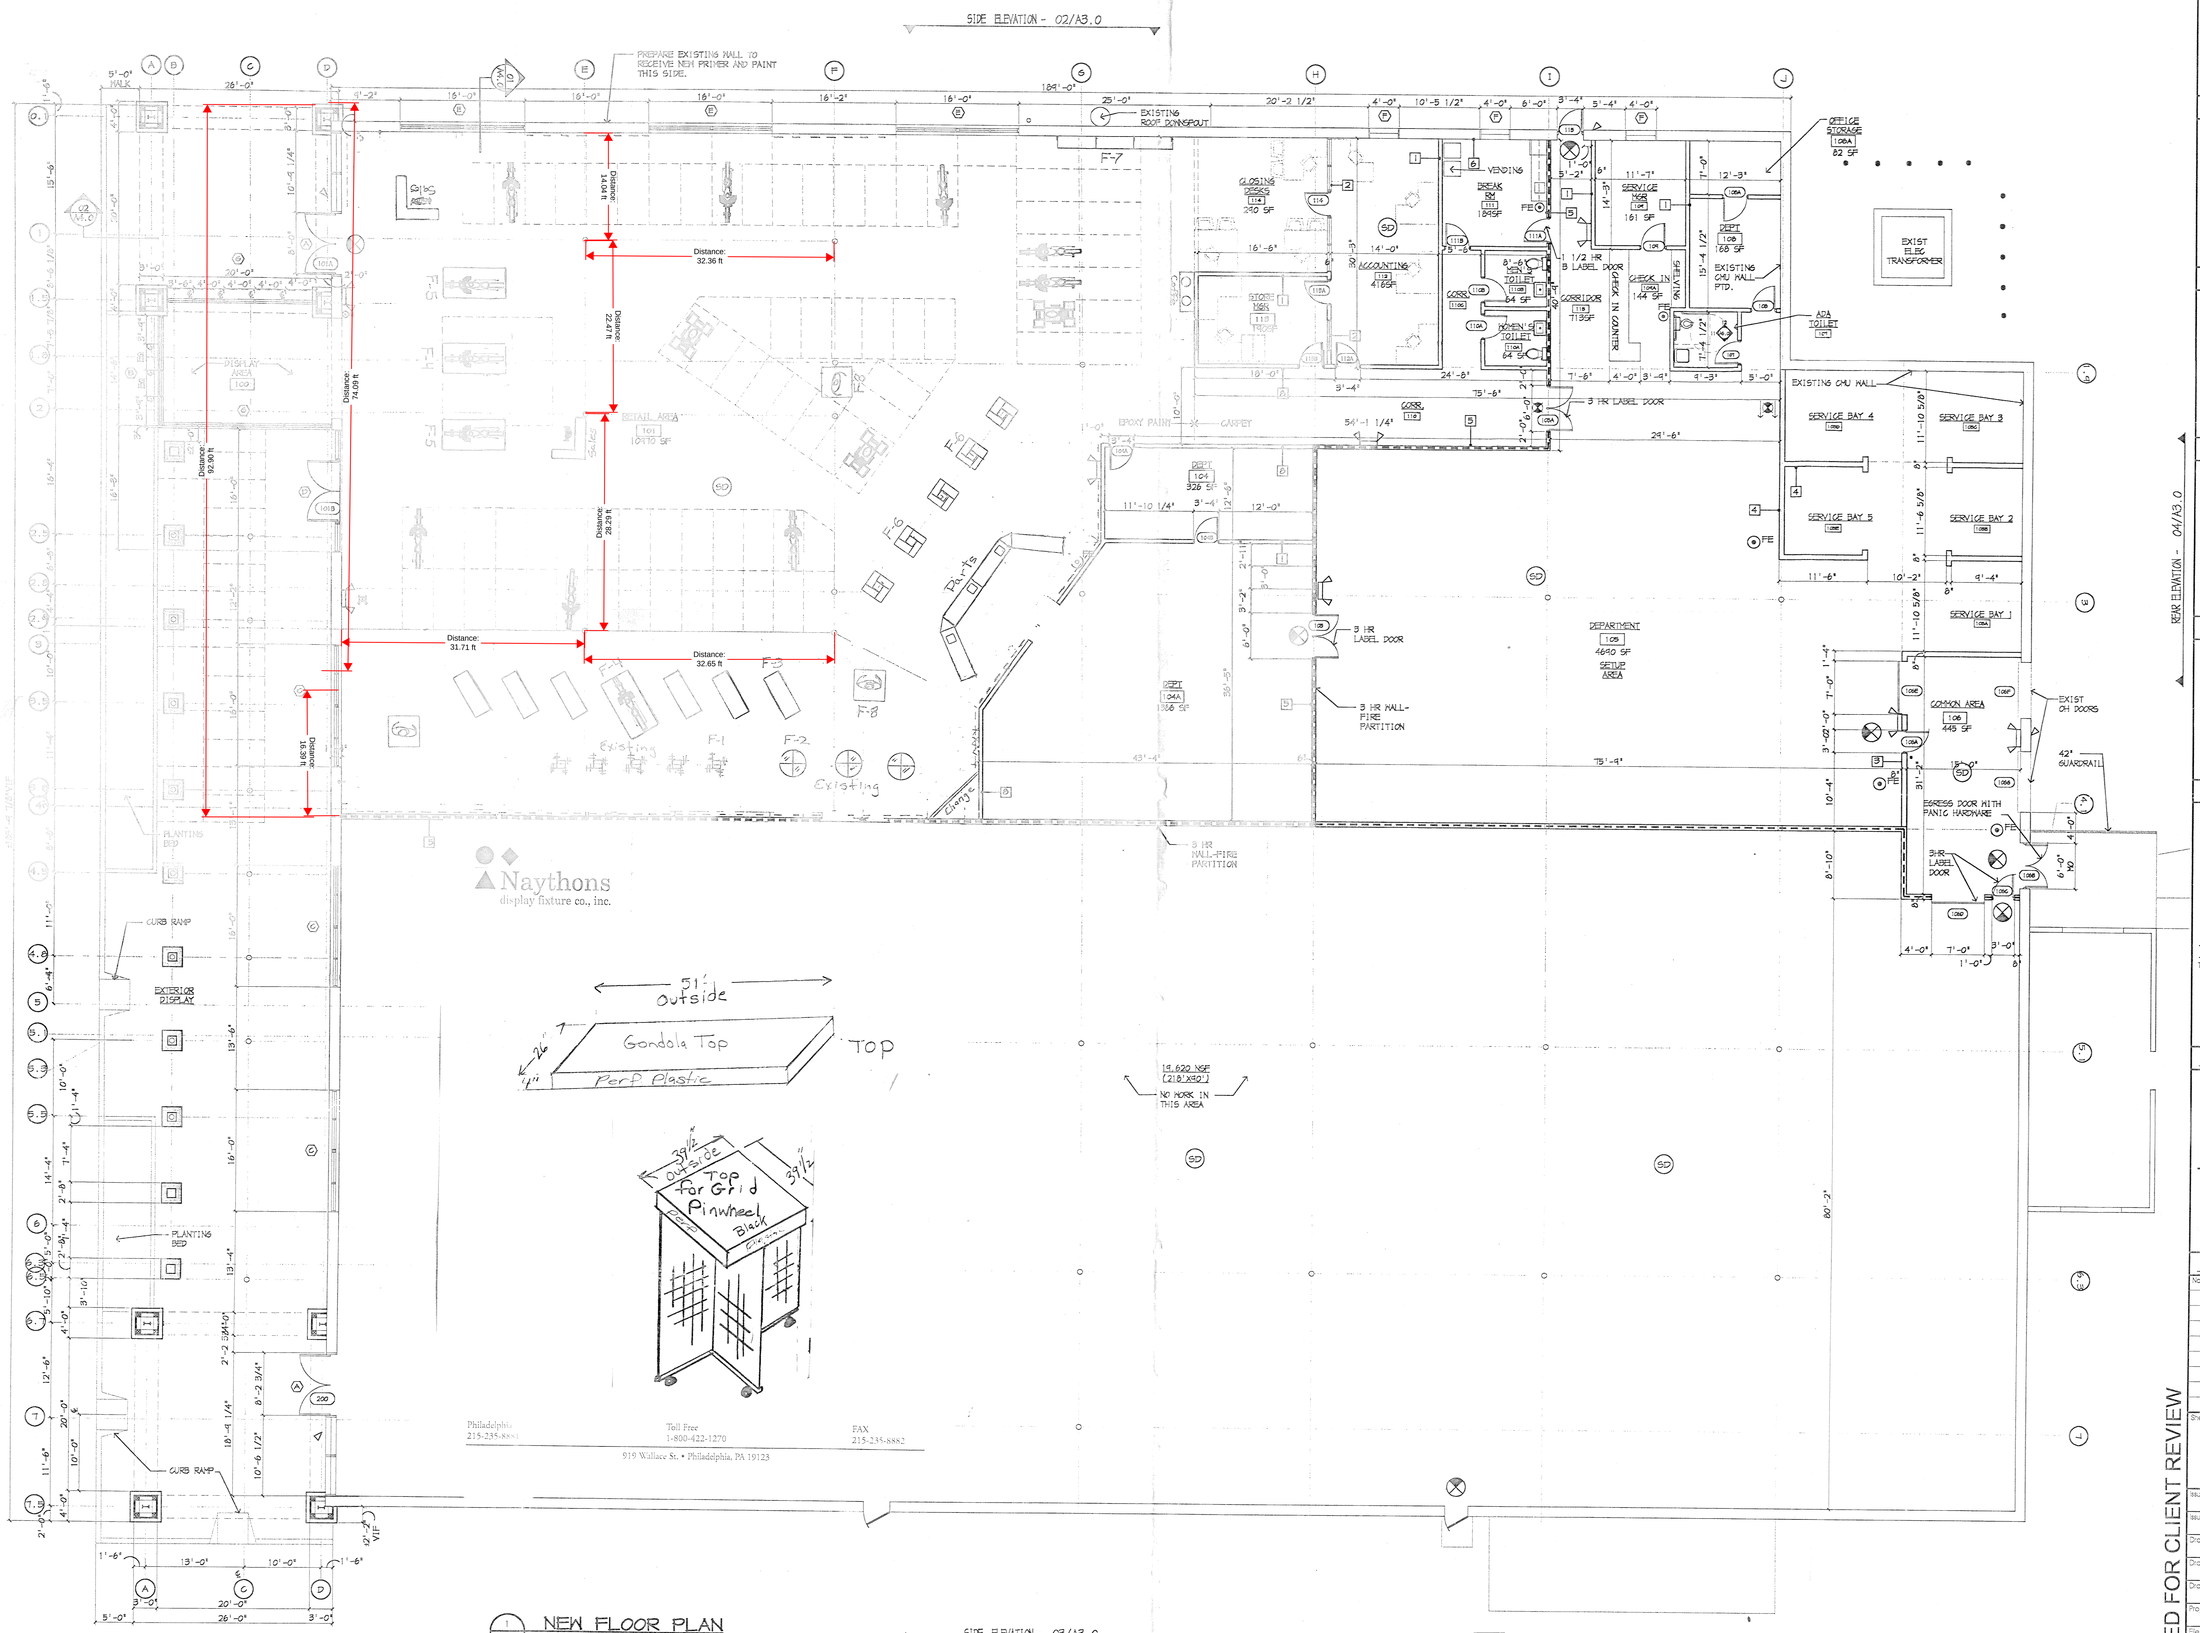

1 A2.0 NEW FLOOR PLAN
SCALE: 1/8"=1'-0"

SEAL

OWNER

CONTRACTOR

ADVANCED BUILDING SYSTEMS, INC.
Contractors/Construction Managers

ARCHITECT

ARCHITECTURAL CONCEPTS LLP
Architecture Planning Interiors Engineering

The Grimmet Mansion at Oaklands Corporate Center
626 W. Lincoln Highway Exton PA 19341
Phone: 610-518-1596 Fax: 610-873-1587
Email: arconcepts@arconcepts.com
www.arconcepts.com

Theodore A. Mondelewski Jr., AIA
Bruce G. Reinsteiger, AIA
James L. Cherry III, AIA

PROJECT

TENANT FIT-OUT FOR OLD REDNER'S MARKET

SR 61
LEESPORT
PENNSYLVANIA 19608

REVISIONS

No.	Date	Revision

Sheet Title: **NEW FLOOR PLAN**

Issue Phase: CLIENT REVIEW	
Issue Date: 01/23/03	
Drawing Scale: AS NOTED	
Drawing Path: P/ABS	
Drawn By: CMK	Reviewed By: SDW
Project Number: 012202	Drawing No.
File Name: AND_A201-202	A2.01
Plot Scale: 1:1	
Paper Size: 30" X 42"	Sheet 4 of 9

ISSUED FOR CLIENT REVIEW