120' (Deep) X 80' (Wide)

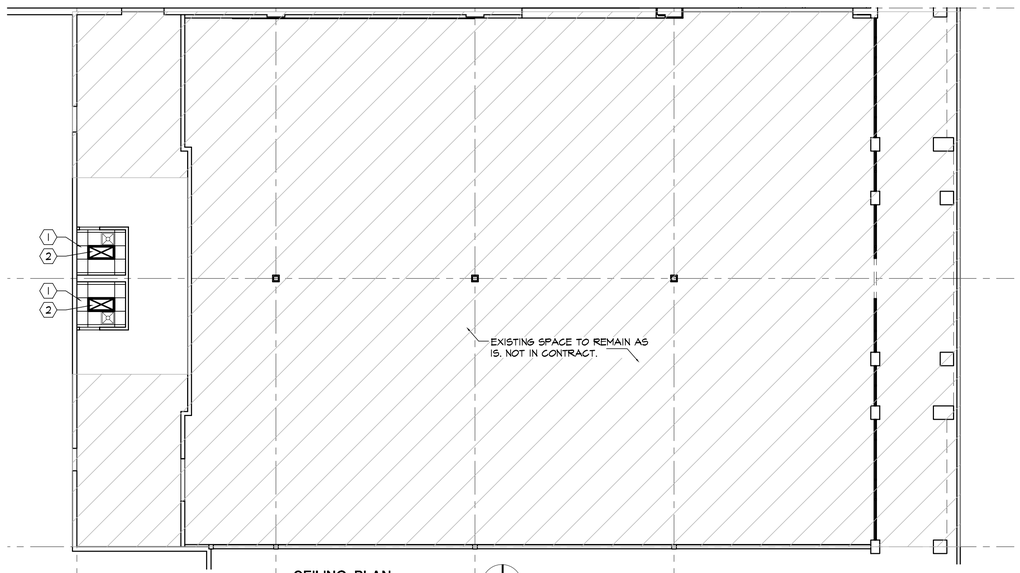

CEILING PLAN

SCALE: 3/32" =1'-0"

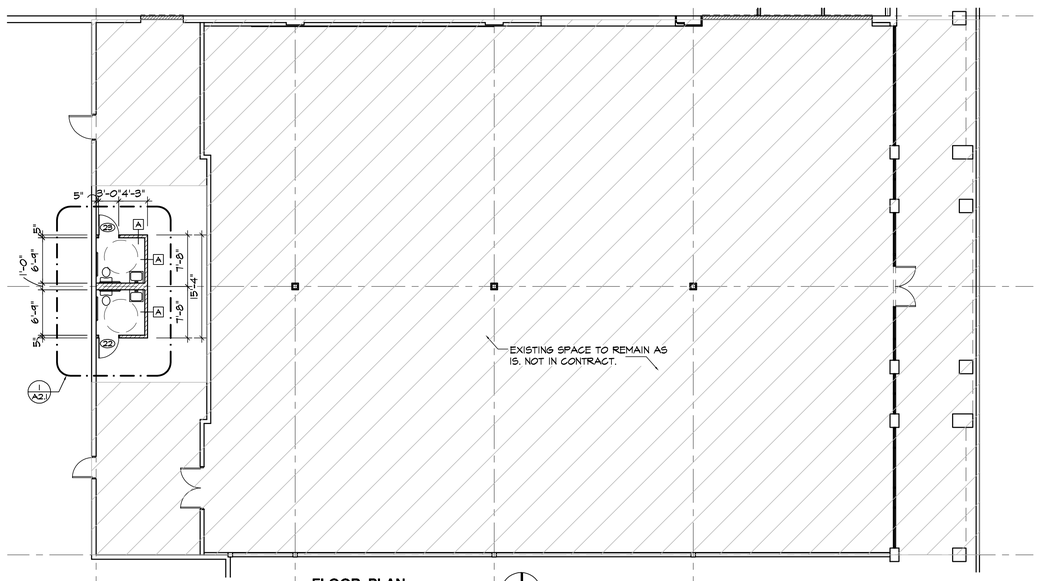

FLOOR PLAN

SCALE: 3/32"=1'-0"

LIGHT FIXTURE LEGEND

- NEW-24" x 48" RECESSED FLUORESCENT FIXTURE, MOUNTED IN CEILING GRID AND GYPSUM BOARD, (SEE PLAN).
- CEILING DIFFUSER, REFER TO MECHANICAL DRAWINGS FOR SPECIFICATIONS.

CEILING CODED NOTES * SEE ELECTRICAL DRAWINGS FOR LIGHTING SPECIFICATIONS

1. 2' x 4' ACOUSTICAL TILE CEILING AT 8'-0" AFF.
2. NEW LIGHT FIXTURE TO BE INSTALLED.

PARTITION LEGEND

- TYPE A: 5/8" GYPSUM BOARD EACH SIDE OF 20 GAUGE 6" STEEL STUDS @ 16" O.C. FROM FLOOR TO U/S OF JOIST, REFER TO DETAIL 10/A4 (U.N.O.)
- TYPE B: 5/8" GYPSUM BOARD EACH SIDE OF 20 GAUGE 3 5/8" STEEL STUDS @ 16" O.C. FROM FLOOR TO 6" ABOVE CEILING. MOISTURE RESISTANT 5/8" GYPSUM BOARD AT MOP SINK AND TOILET ROOMS. (U.N.O.)

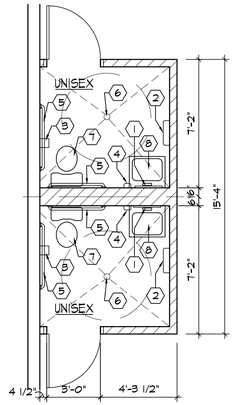

1 ENLARGED RESTROOM

1/4" = 1'-0"

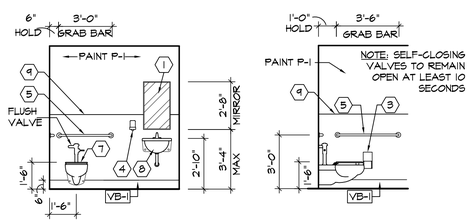

2 RESTROOM ELEVATIONS

1/4" = 1'-0"

RESTROOM / LOUNGE CODED NOTES

NOTE: ITEMS MARKED WITH AN ASTERISK ARE TO BE PURCHASED FROM VENDOR #20

1. * MIRROR BY 'BOBRICK', #B-165-1830, 1/4" POLISHED PLATE GLASS, MOUNT AT 3'-4" AFF TO BOTTOM.
2. * PAPER TOWEL DISPENSER, MOUNT AT 3'-2" AFF. PURCHASE BY OFFICEMAX, G.C. TO INSTALL.
3. * TOILET PAPER DISPENSER, MOUNT AT 1'-7" AFF TO CENTERLINE, AND 2'-6" FROM REAR WALL. PURCHASE BY OFFICEMAX, G.C. TO INSTALL.
4. * SOAP DISPENSER , MOUNT AT 3'-4" AFF. PURCHASE BY OFFICEMAX, G.C. TO INSTALL.
5. * 1 1/2" DIA. GRAB BAR BY 'BOBRICK', MOUNT AT 3'-0" AFF, (1) 3'-0" LONG BAR AT BACK WALL (B490-36) - HOLD 6" FROM CORNER, (1) 3'-6" LONG BAR AT SIDE WALL (B490-42) - HOLD 12" FROM CORNER. HOLD 1 1/2" OFF WALL. GRAB BARS SHALL WITHSTAND 250# POINT LOAD.
6. NEW FLOOR DRAIN.
7. WALL-HUNG WATER CLOSET - SEAT HEIGHT TO BE 1'-4" AFF. (U.N.O.)
8. WALL-HUNG LAVATORY - RIM HEIGHT TO BE 2'-10" AFF, EXPOSED PIPING UNDER LAVATORY TO BE INSULATED WITH 'TRUBRO' #102-c 'SNAP-ON" LAVATORY WASTE PIPE INSULATION.
9. FRP TO 48" AFF TYP.

J:\CLIENT\Omax\0304 OMAX REMODEL\0322 Harrisburg PA\0322 Harrisburg A1.2.dwg
DRAWN BY: RAA CHECKED BY: RAA
J:\CLIENT\Omax\0304 OMAX REMODEL\0322 Harrisburg PA\VREF 0322 Harrisburg PA.dwg

Design and construction documents as instruments of service are given in confidence and remain the property of Herschman Architects. The use of this design and these construction documents for purposes other than the specific project named herein is strictly prohibited without expressed written consent of Herschman Architects, Incorporated.

Date	Issue
02.16.06	BID /PERMIT
1 03.17.06	REVISION 1

Drawn By: RAA

Project No.: 9770

OfficeMax® ADVANTAGE

3823 UNION DEPOSIT ROAD
HARRISBURG, PENNSYLVANIA 17107
STORE #0322

HERSCHMAN ARCHITECTS
INCORPORATED
25001 EMERY ROAD, SUITE 400
CLEVELAND, OH 44128
TEL (216) 223-3200
FAX (216) 223-3210
www.herschmanarchitects.com

1 A1.2